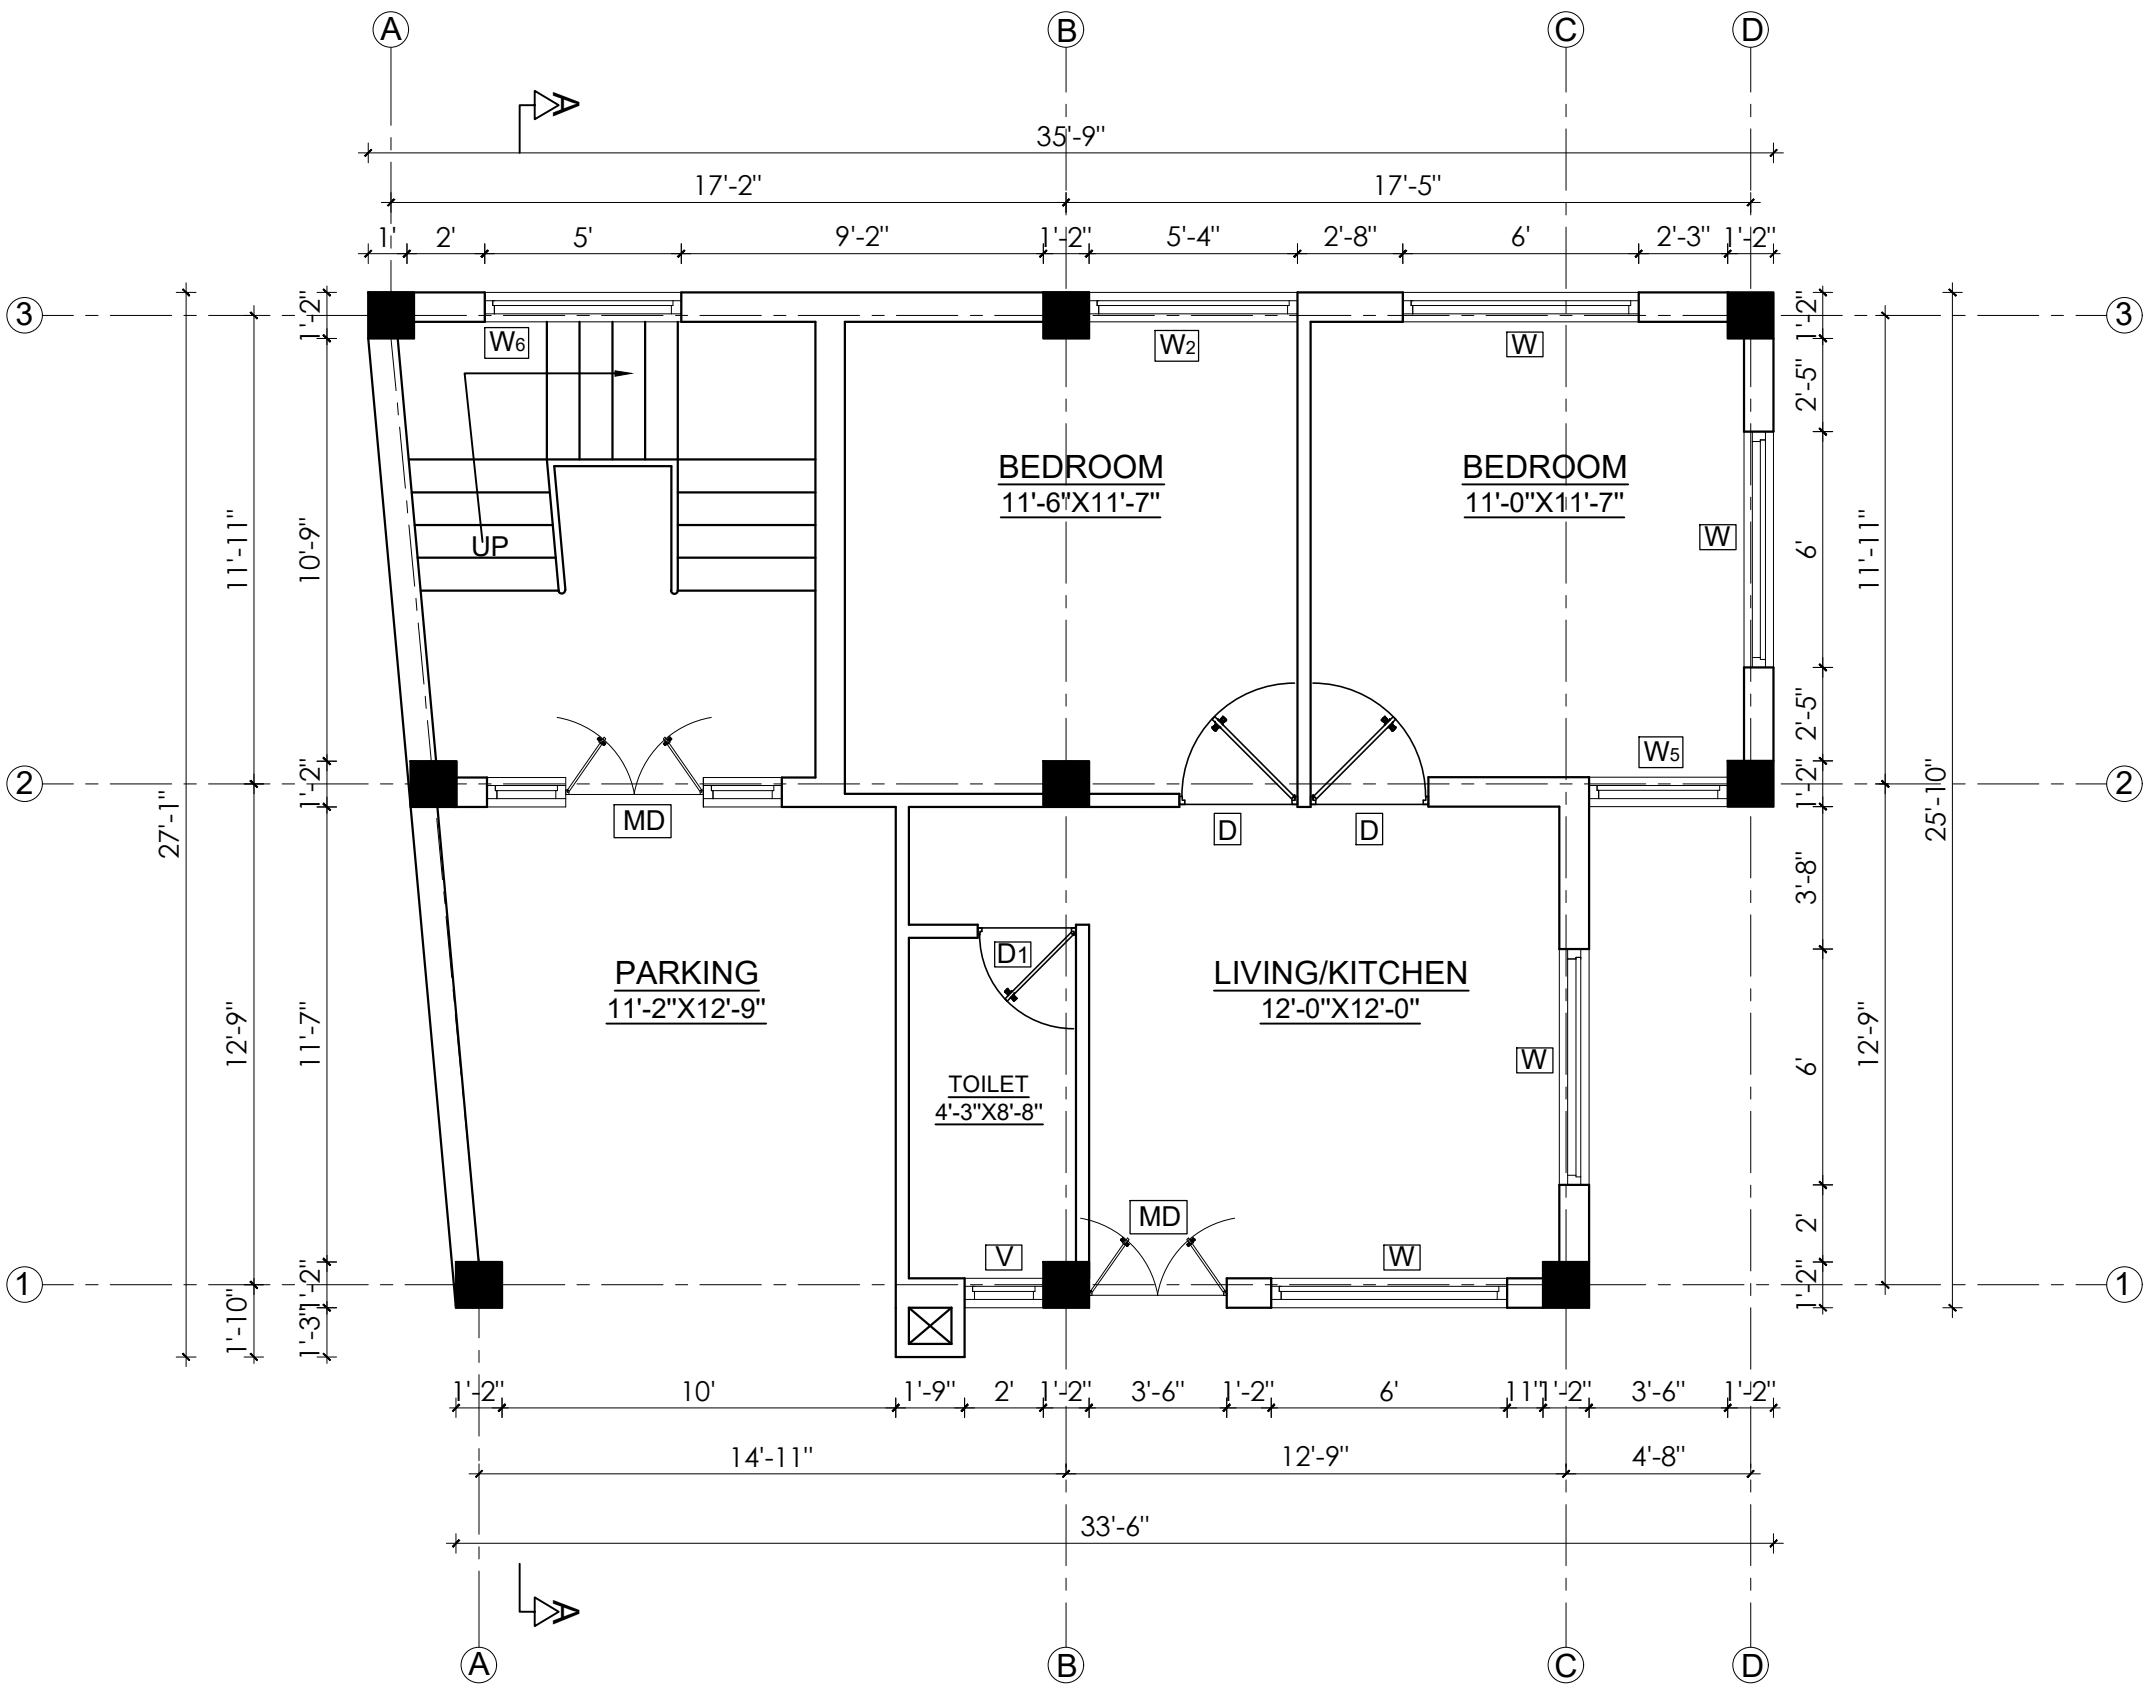

GROUND FLOOR PLAN

AREA=838.31 SQ.FT.