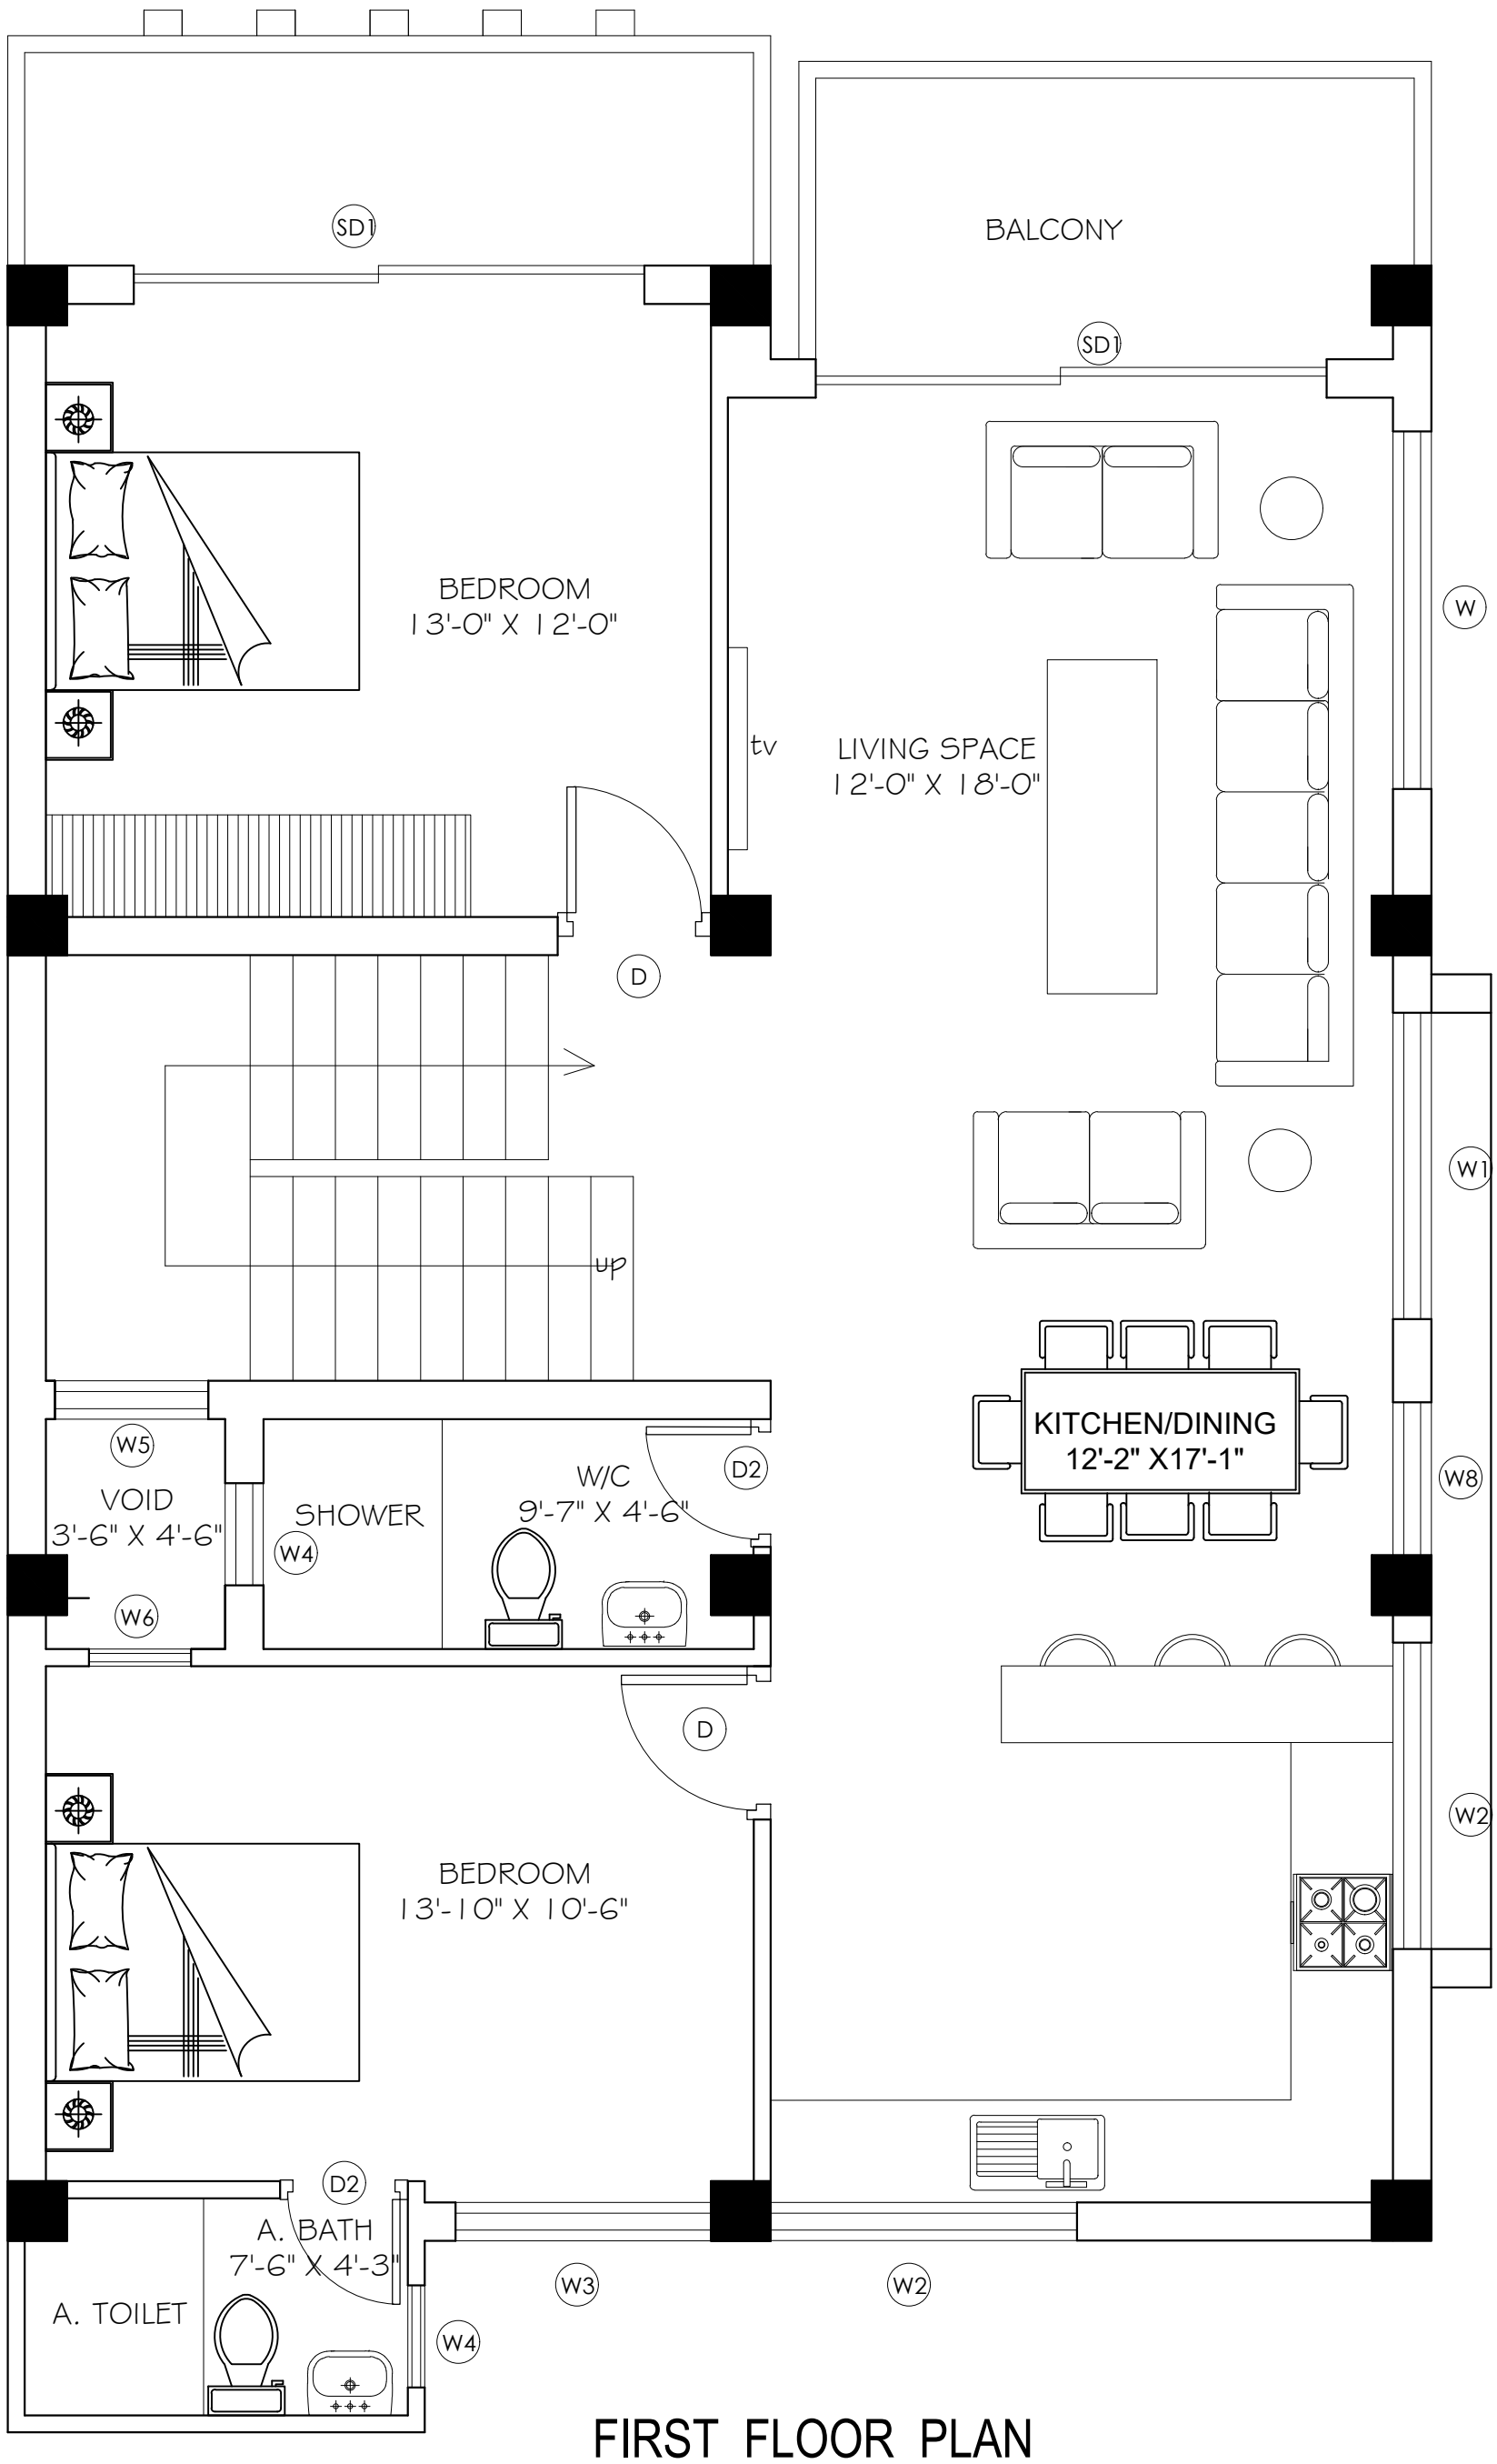

FIRST FLOOR PLAN

FOR COUNTABLE AREA:-1108.43 SQ.FT.

FOR NON COUNTABLE AREA:-116.75 SQ.FT

TOTAL AREA:-1225.18 SQ.FT.